


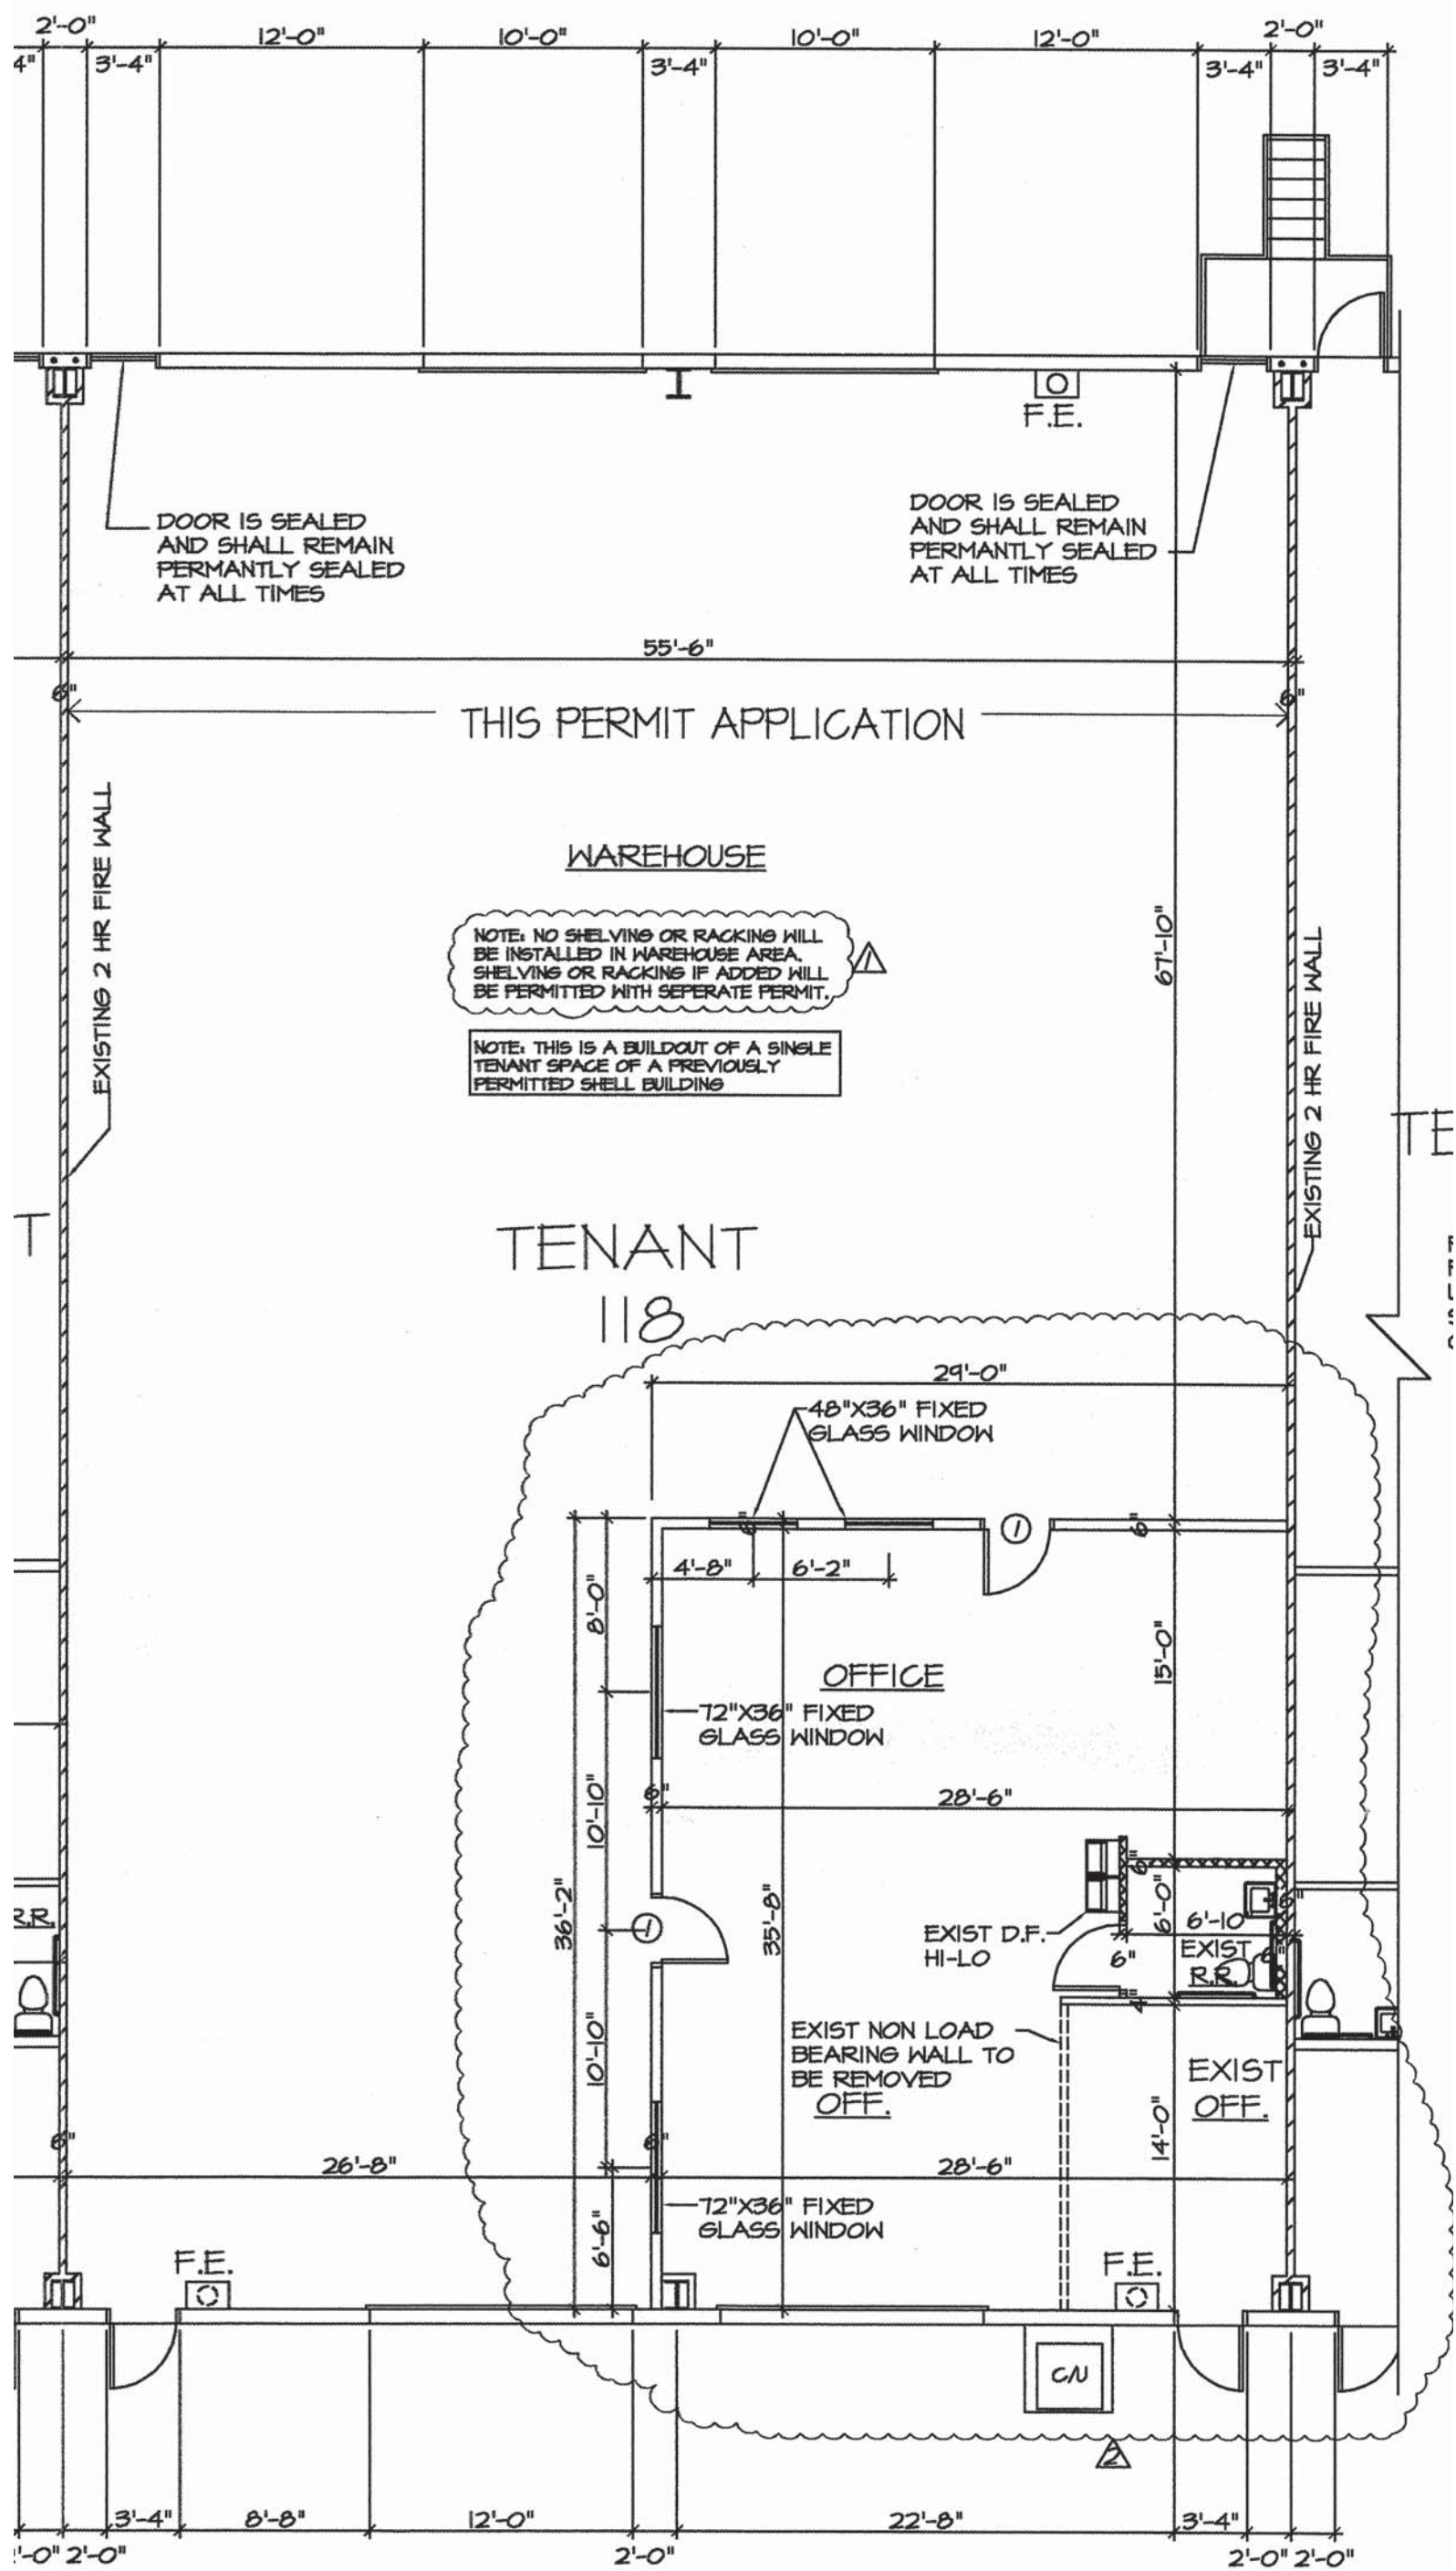

PARTIAL FLOOR PLAN
1/8"=1'-0"