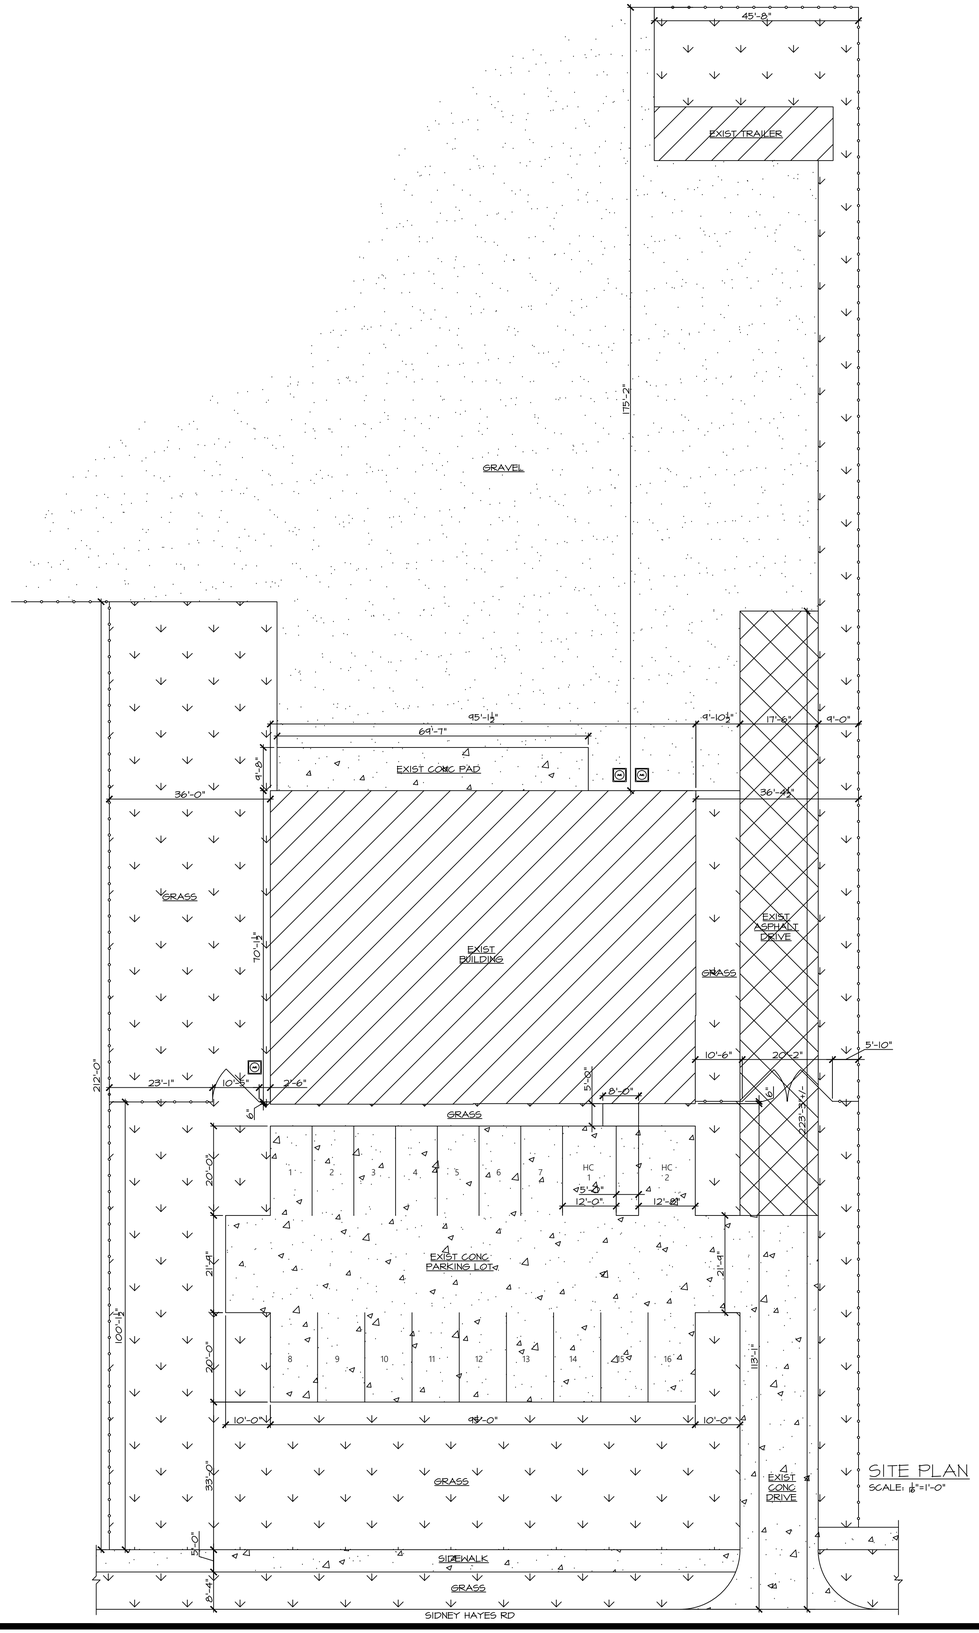

SITE PLAN
SCALE: 1/8"=1'-0"

NOTES:

REVISIONS:

SHEET INDEX

CLIENT:
OFFICE/
WAREHOUSE
BUILDING
9961 SIDNEY HAYES RD.
ORLANDO, FL.

CONTRACTOR:
STRAUBCOS

Civil Engineering
Land Development
Water Resources
Architectural Design
5500 Turkey Lake Road
Orlando, Florida 32819
(321) 246-0595
Rob.Wassum@gmail.com

R3 Associates, LLC
ROBERT H. WASSUM
LIC# 43438
CA# 3177

SEAL:

WDD
WILSON DRAFTING
AND DESIGN
9300 CONROY
WINDERMERE RD
PO BOX 289
WINDERMERE, FL 34786
321-303-6699
f.wilson@prodigy.net

JOB#: 16255

DATE: 8-4-16

SHEET DESCRIPTION

SHEET NAME

SHEET NO. X OF X

A1

9961 SIDNEY HAYES RD.
ORLANDO, FL.